


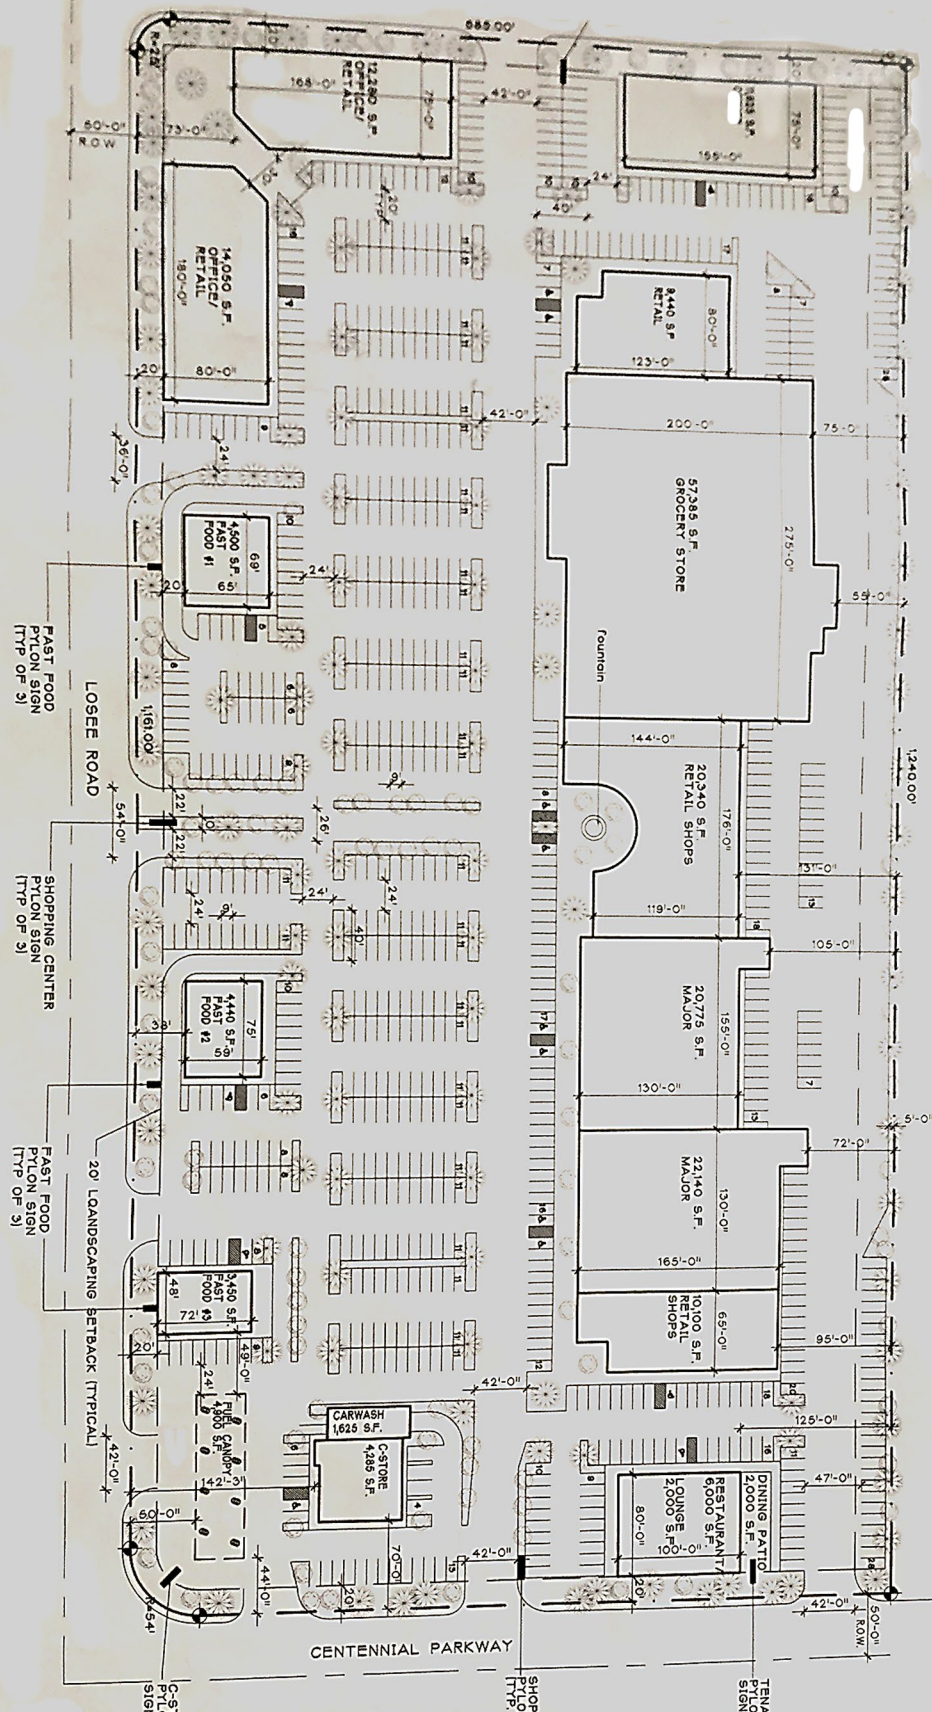

ARCHITECTURAL SITE PLAN

SCALE: 1" = 60'-0"

